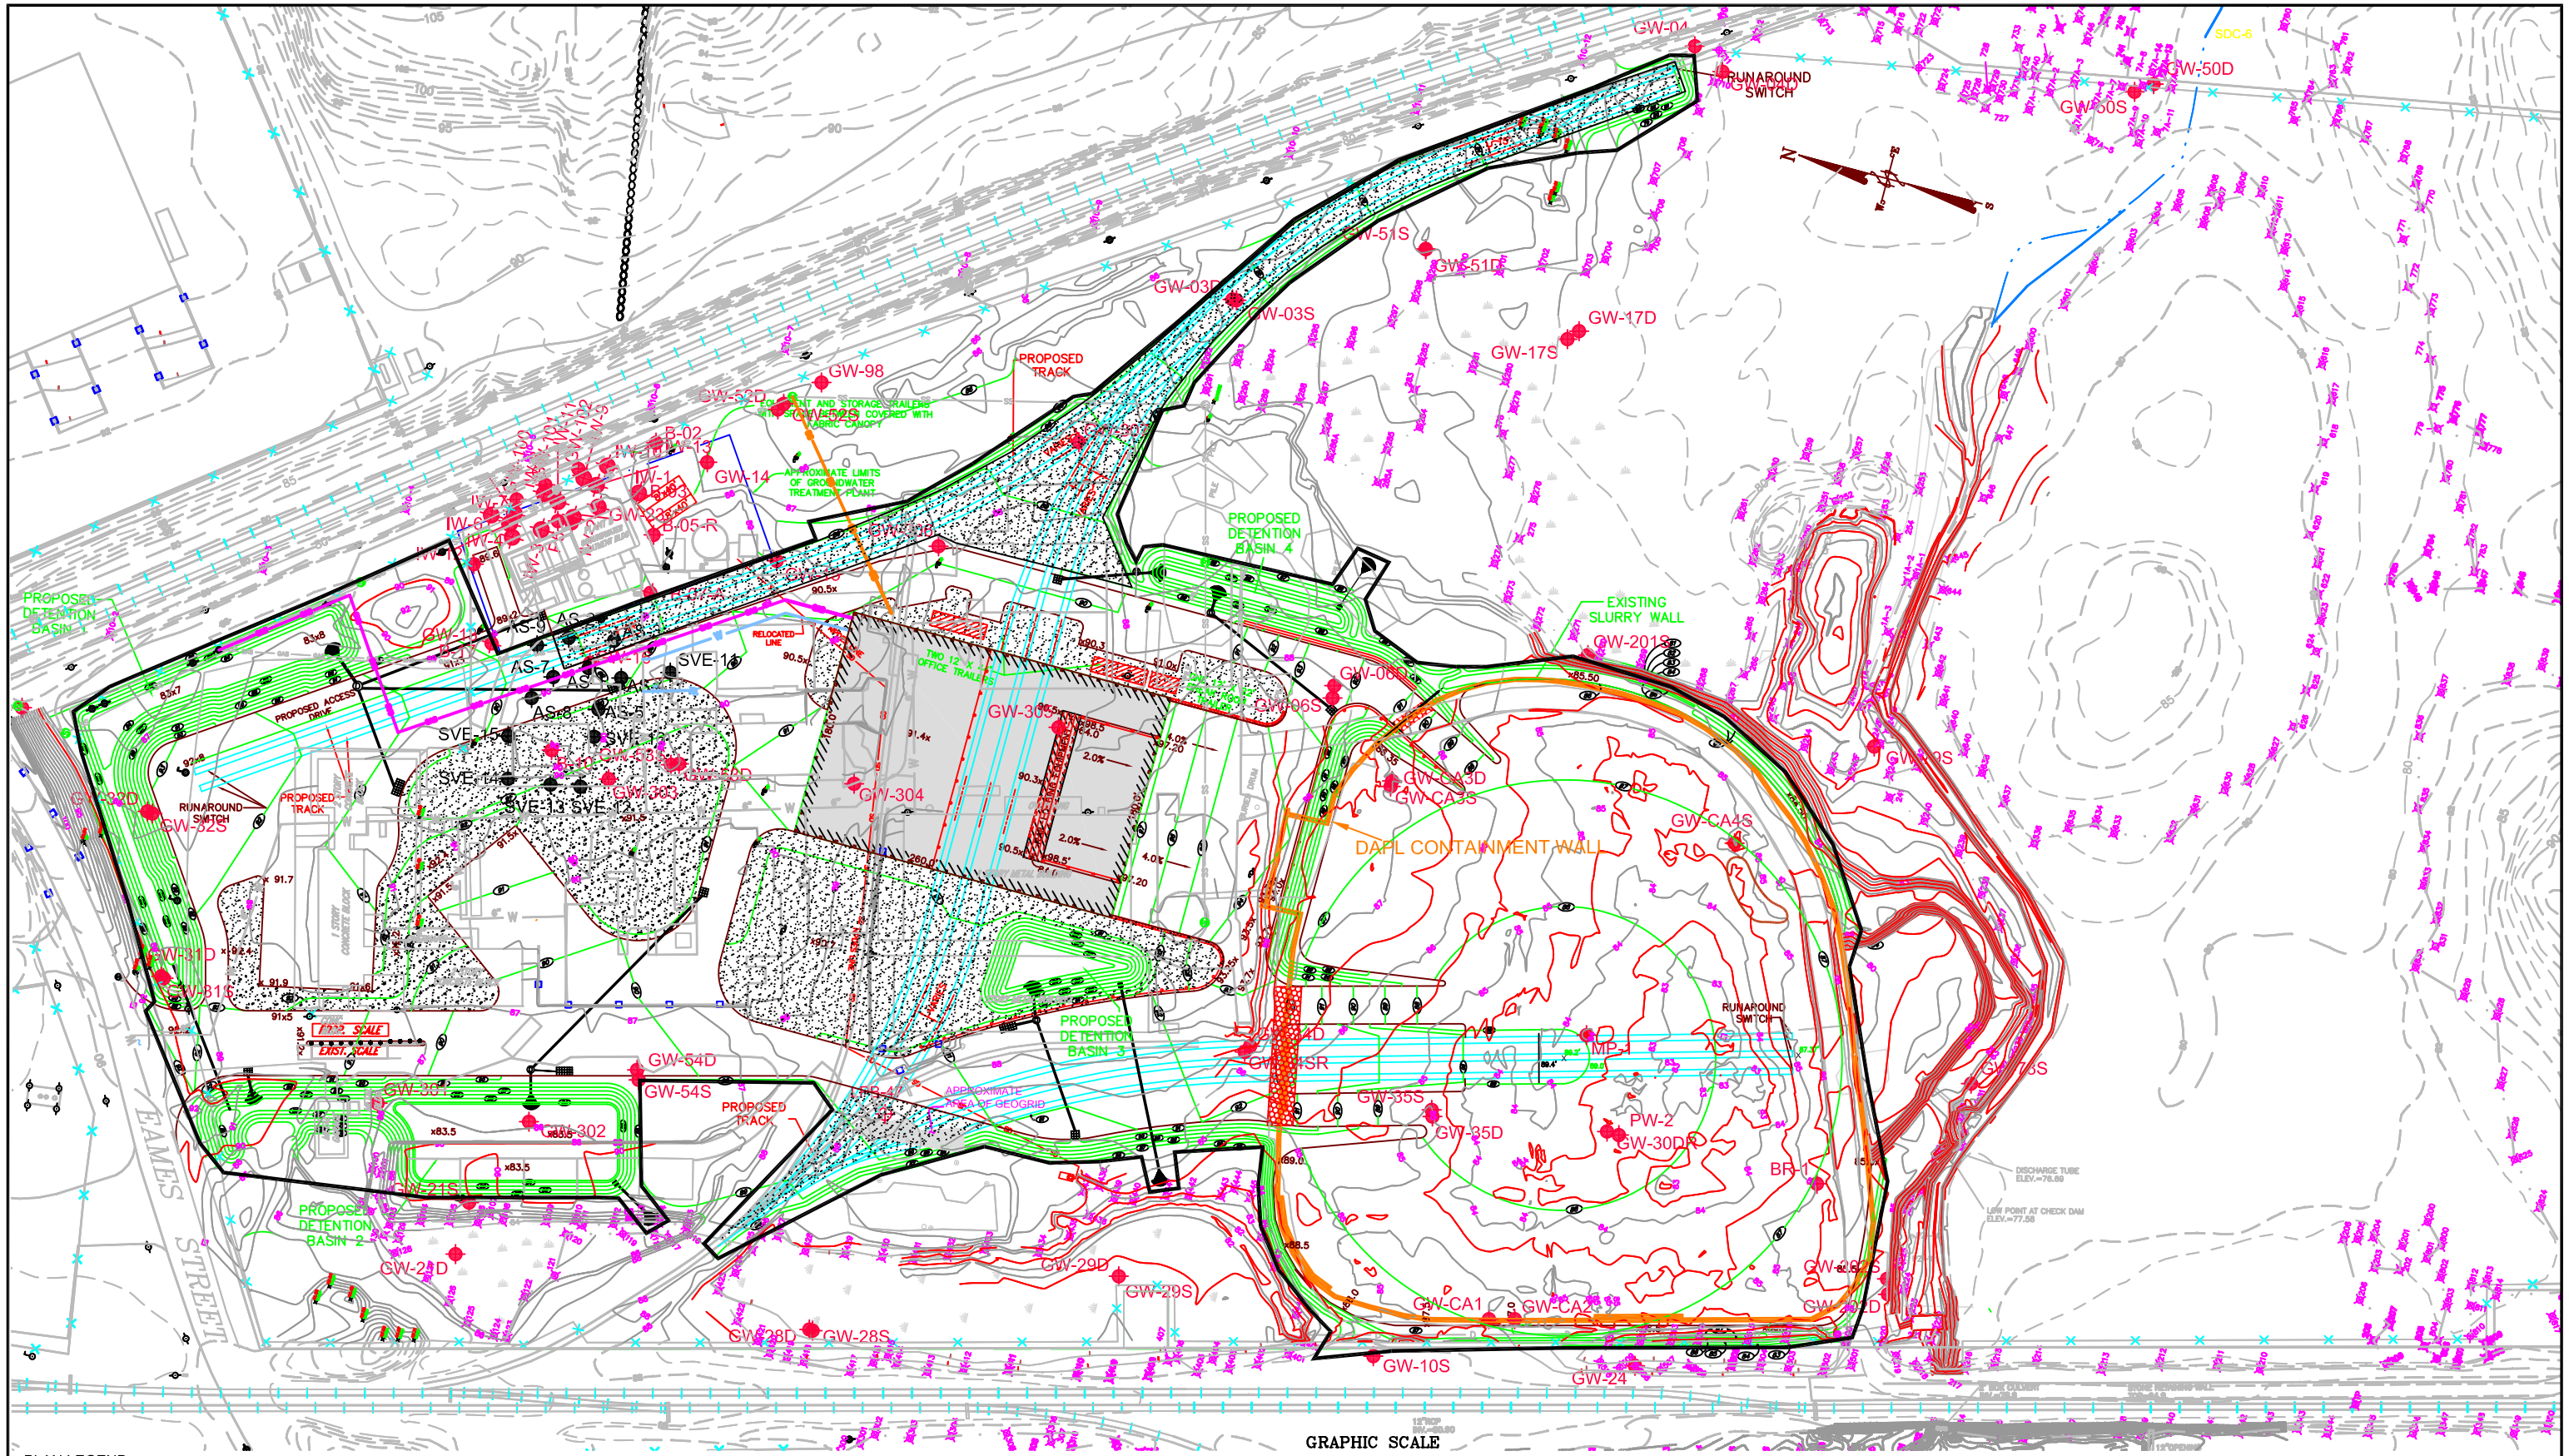

PLAN LEGEND:

- CATCHBASIN AND UNDERGROUND PIPING
- PROPOSED UNDERGROUND WATER LINE
- PROPOSED UNDERGROUND NATURAL GAS LINE
- PROPOSED UNDERGROUND SEWER LINE
- PROPOSED REGRADING
- GW-34 GROUNDWATER MONITORING WELL, LOCATION AND DESIGNATION
- AS-5 SOIL VAPOR EXTRACTION / AIR SPARGE WELL, LOCATION AND DESIGNATION
- EXISTING CONTOURS (FT. NGVD)
- APPROXIMATE AREA OF EXISTING WETLANDS
- PROPOSED BUILDING LOCATION
- AREA WITHIN NET DEVELOPMENT AREA TO BE COVERED WITH LANDSCAPE GRAVEL OR RAILROAD BALLAST
- ASPHALT PAVED AREAS WITHIN NET DEVELOPMENT AREA
- LIMITS OF PROPOSED NET DEVELOPMENT AREA

NOTES:

1. BASE PLAN PROVIDED BY DANA F. PERKINS, INC
2. SITE LAYOUT PLAN PROVIDED BY CUBELLIS SAIVETZ ASSOCIATES, INC. OCTOBER 2004
3. HOT SPOT LOCATIONS TAKEN FROM MACTEC FOCUSED SITE CHARACTERIZATION/ FOCUSED RISK ASSESSMENT, DATED OCTOBER 2004.

NO	DATE	REVISIONS	MADE BY	CHECKED BY

PROJECT TITLE:
NEW ENGLAND TRANSRAIL, LLC
51 Eames Street
Wilmington, MA

FILE NO.	PROJECT NO.	SCALE
FIGURE2AND3.DWG	05-201424	AS SHOWN

SHEET TITLE:
NET DEVELOPMENT AREA
MONITORING WELL LOCATIONS

APPROVED BY	CHECKED BY	DRAWN BY	DATE
SG	ND	CS	11-9-04

ecs
Environmental Compliance Services, Inc.
607 North Avenue Suite 11
Wakefield, MA 01880
Phone: 781-246-8897 Fax: 781-246-8950

Figure 3

F:\PROJECTS\05-201424.00 New England Transrail\Figures\Design\ECS Cap\Figure2and3.dwg Nov 17, 2004 - 1:24pm