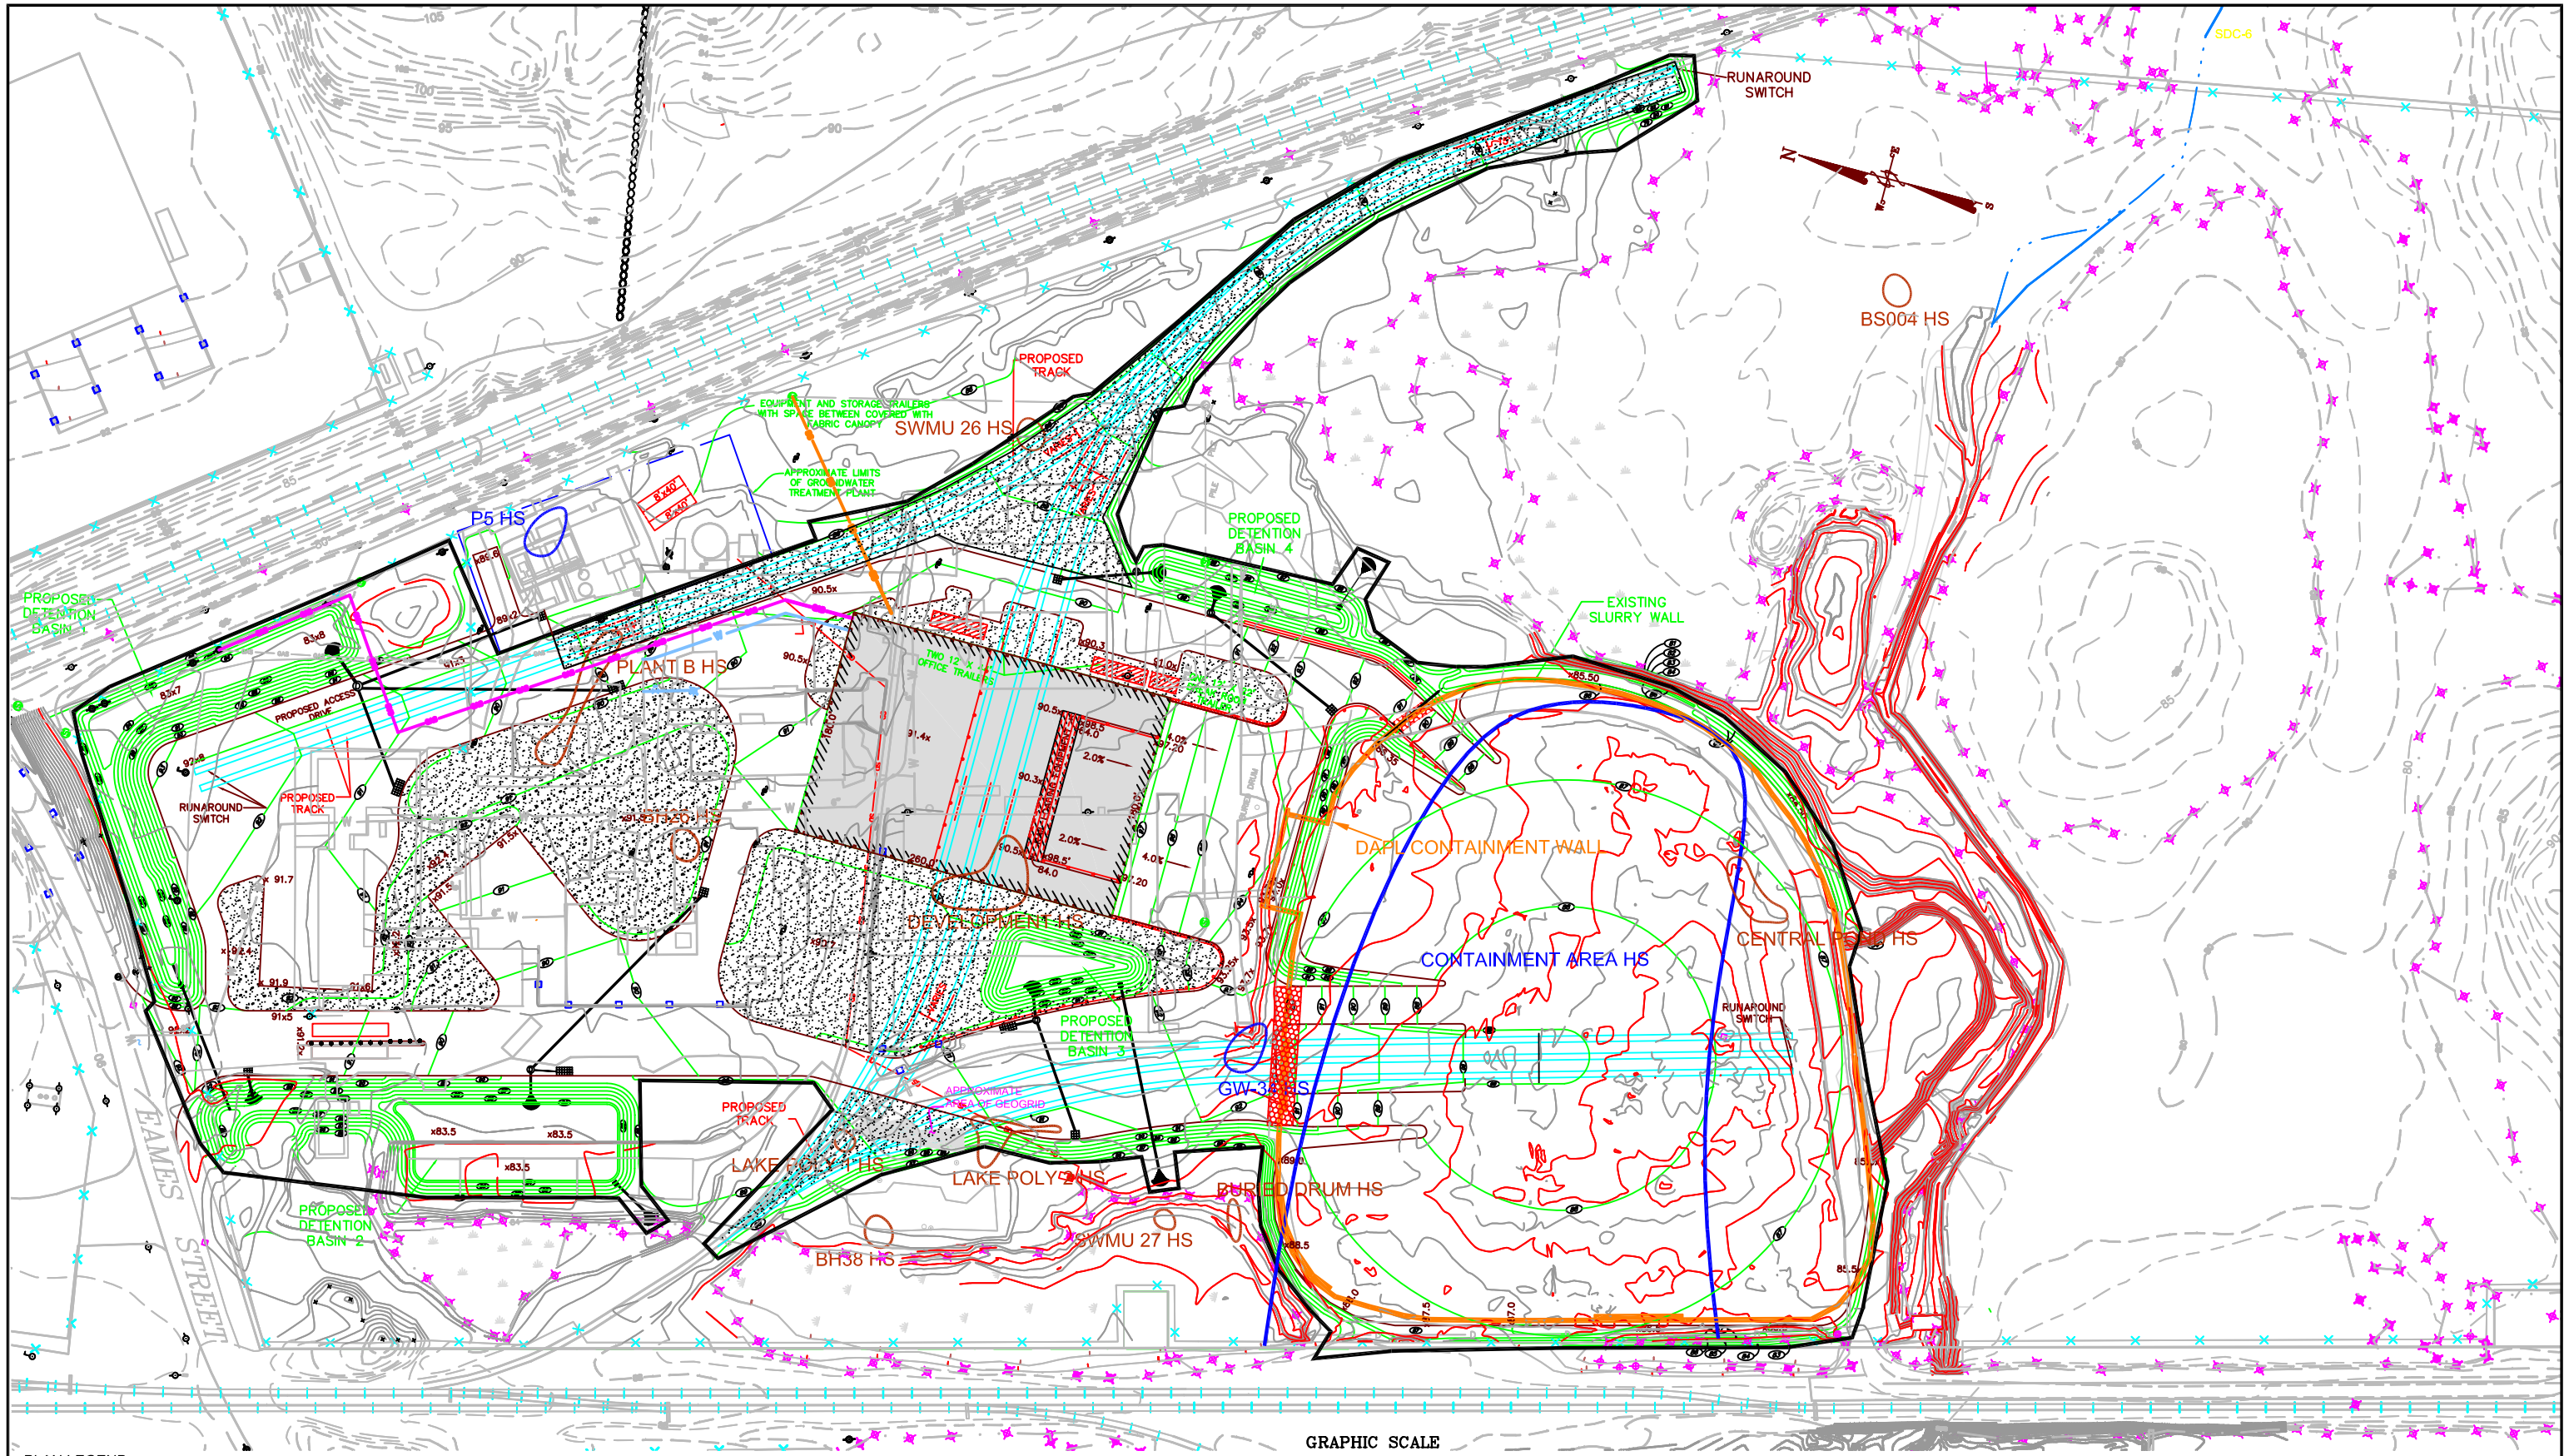

GRAPHIC SCALE

60 0 30 60 120 240

(IN FEET)
1 inch = 60 ft.

PLAN LEGEND:

- CATCHBASIN AND UNDERGROUND PIPING
- PROPOSED UNDERGROUND WATER LINE
- PROPOSED UNDERGROUNG NATURAL GAS LINE
- PROPOSED UNDERGROUND SEWER LINE
- PROPOSED REGRADING
- HOT SPOT IN SOIL, LOCATION AND DESIGNATION
- PLANT HS
- GW-34 HS — HOT SPOT IN GROUNDWATER, LOCATION AND DESIGNATION
- EXISTING CONTOURS (FT. NGVD)
- APPROXIMATE AREA OF EXISTING WETLANDS
- PROPOSED BUILDING LOCATION
- AREA WITHIN NET DEVELOPMENT AREA TO BE COVERED WITH LANDSCAPE GRAVEL OR RAILROAD BALLAST
- ASPHALT PAVED AREAS WITHIN NET DEVELOPMENT AREA
- LIMITS OF PROPOSED NET DEVELOPMENT AREA

NOTES:

1. BASE PLAN PROVIDED BY DANA F. PERKINS, INC
2. SITE LAYOUT PLAN PROVIDED BY CUBELLIS SAIVETZ ASSOCIATES, INC. OCTOBER 2004
3. HOT SPOT LOCATIONS TAKEN FROM MACTEC FOCUSED SITE CHARACTERIZATION/ FOCUSED RISK ASSESSMENT, DATED OCTOBER 2004.

PROJECT TITLE:
NEW ENGLAND TRANSRAIL, LLC
51 Eames Street
Wilmington, MA

SHEET TITLE:
NET DEVELOPMENT AREA

FIGURE2AND3.DWG	05-201424	AS SHOWN	SG	ND	CS	11-9-04

ECS
Environmental Compliance Services, Inc.
607 North Avenue Suite 11
Wakefield, MA 01880
Phone: 781-246-8897 Fax: 781-246-8950

Figure 1