General Notes:

Base Plan provided by Dana F. Perkins, Inc.

Site Layout Plan provided by Cubellis Saivets Associates Inc., October 2004.

All Silt Fence and Hay Bales to be placed so as to provide maximum protection to the existing wetlands during construction.

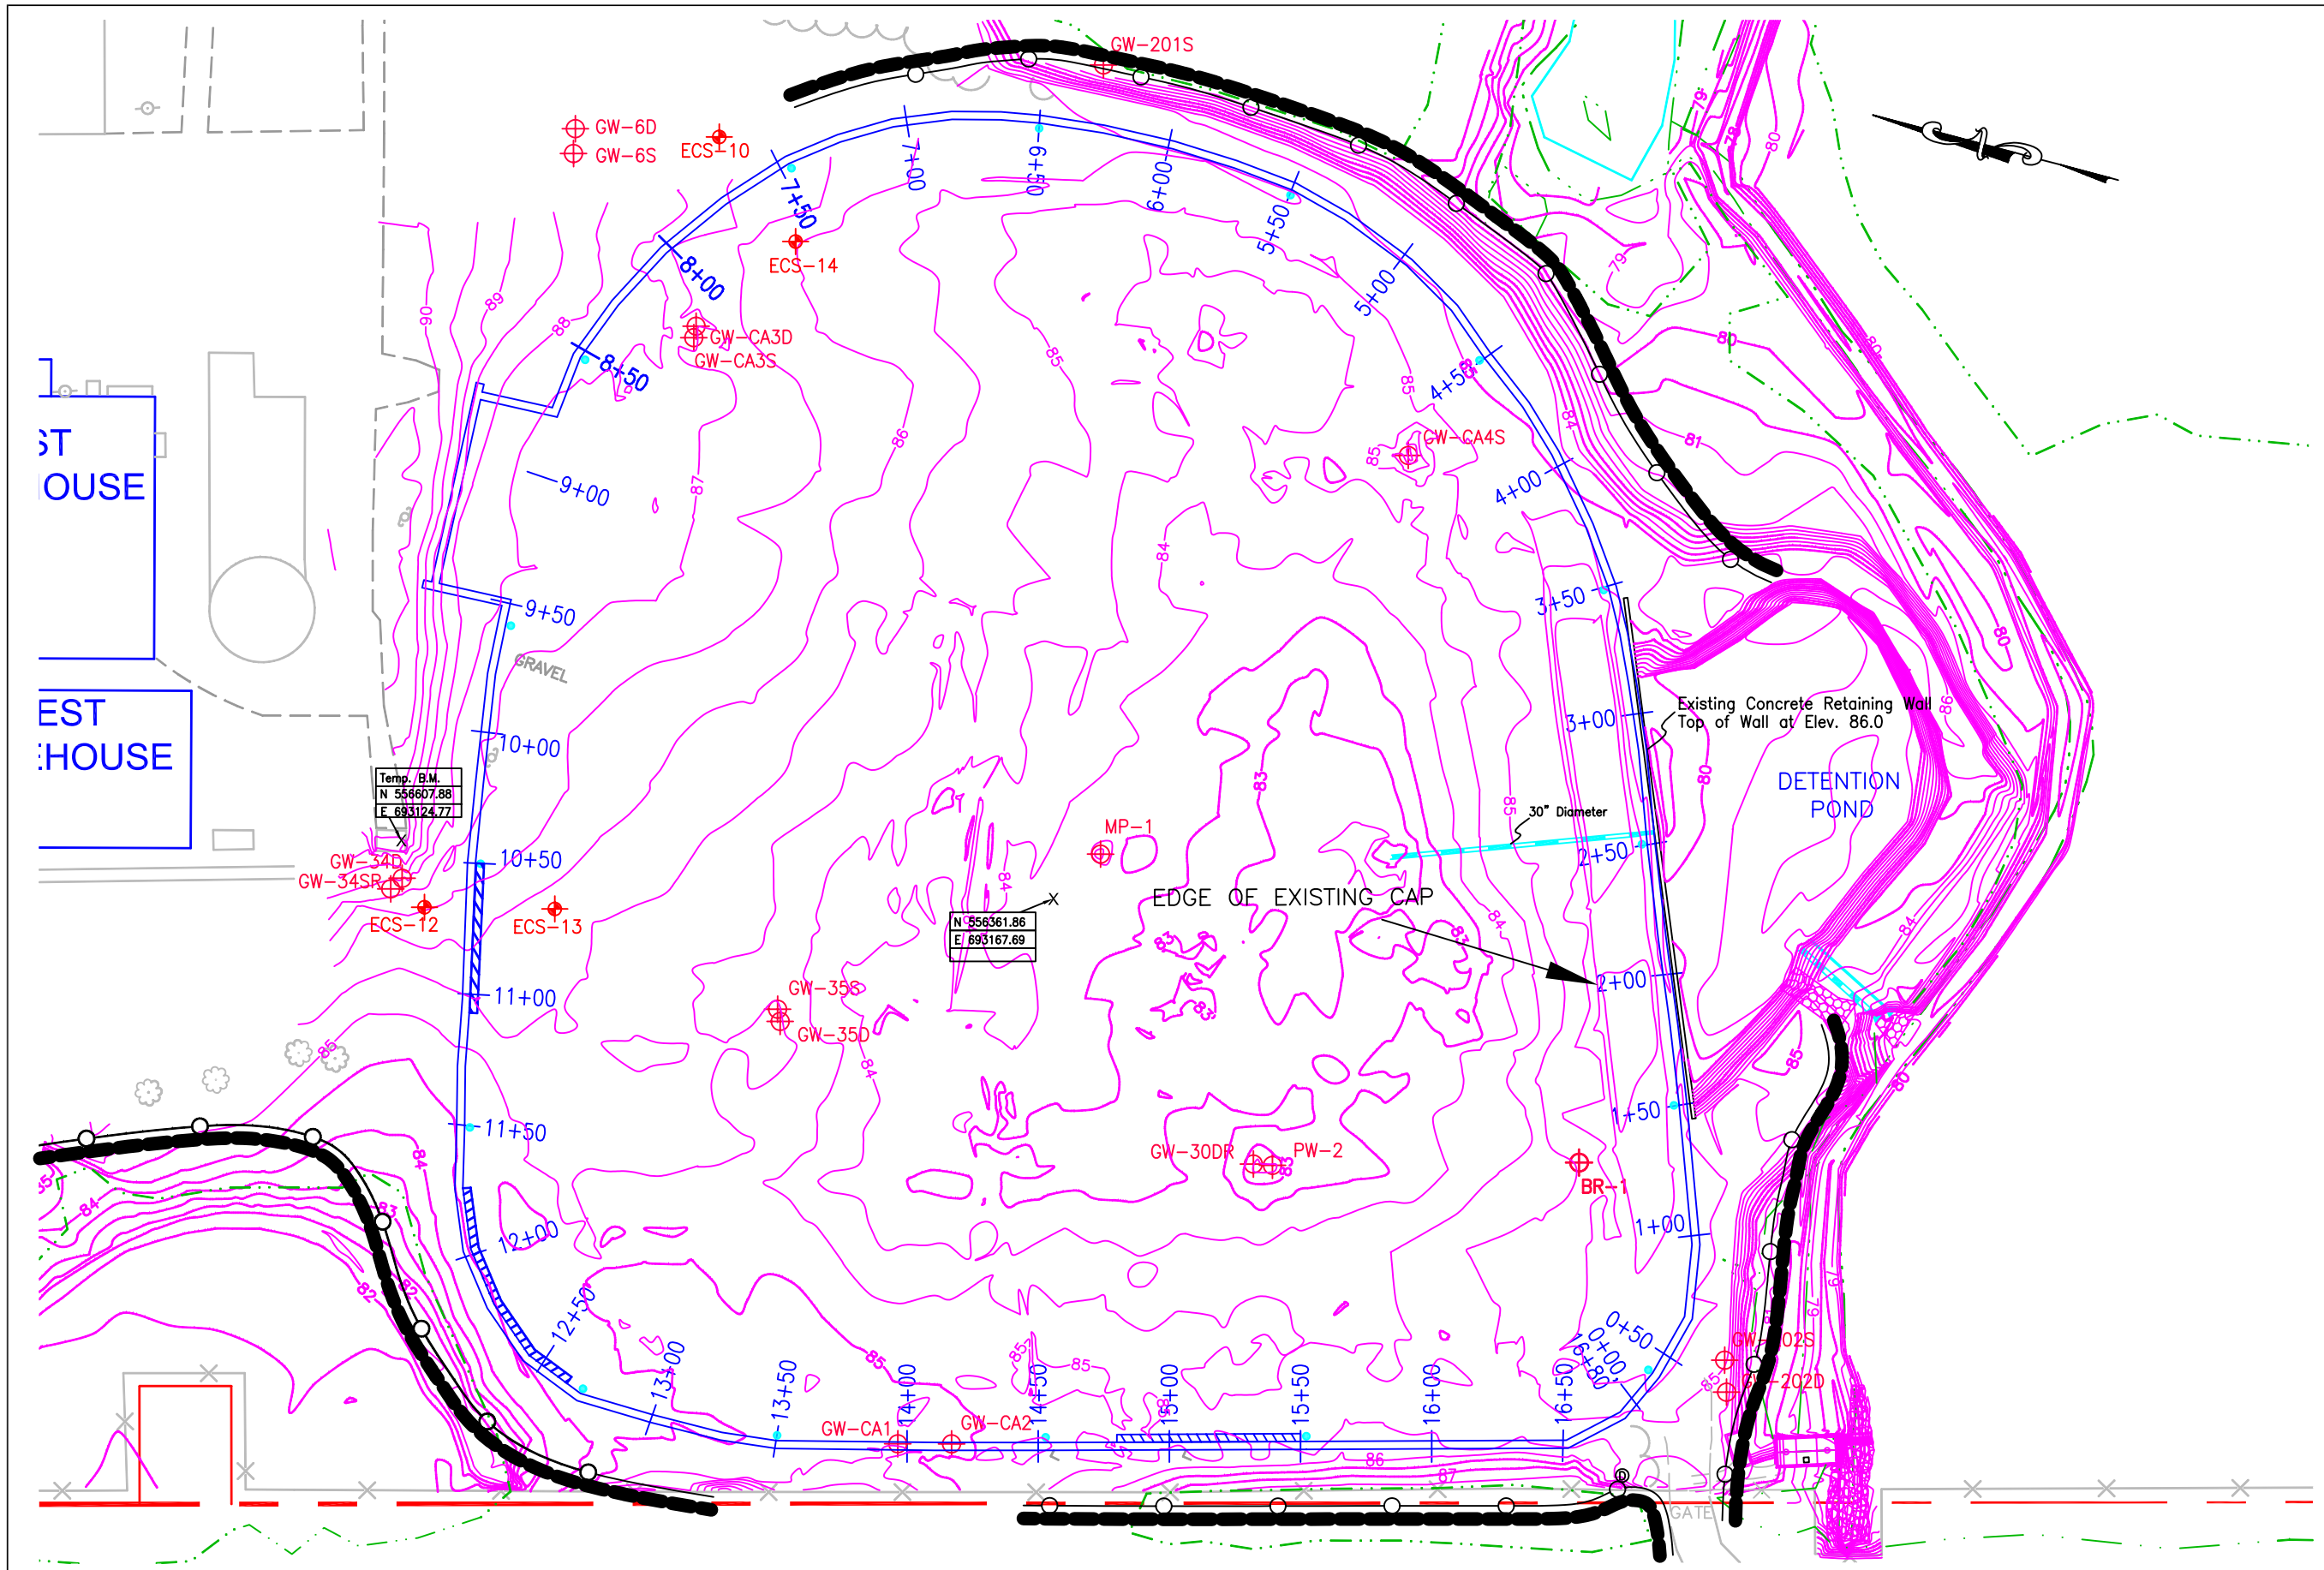

PLAN LEGEND:

- Wetland Delineation
- Hay Bayles
- Silt Fence

0 30 60
SCALE, FEET

NO	DATE	REVISIONS	MADE BY	CHECKED BY

PROJECT TITLE:
NEW ENGLAND TRANSRAIL, LLC
51 Eames Street
Wilmington, MA

SHEET TITLE:
EROSION AND SEDIMENTATION CONTROL PLAN

FILE NO.	PROJECT NO.	SCALE	APPROVED BY	CHECKED BY	DRAWN BY	DATE
NET CAP DESIGN.DWG	05-201424	AS SHOWN	SG	ND	CS	11-9-04

ECS
Environmental Compliance Services, Inc.
607 North Avenue Suite 11
Wakefield, MA 01880
Phone: 781-246-8897 Fax: 781-246-8950

Sheet
C-1