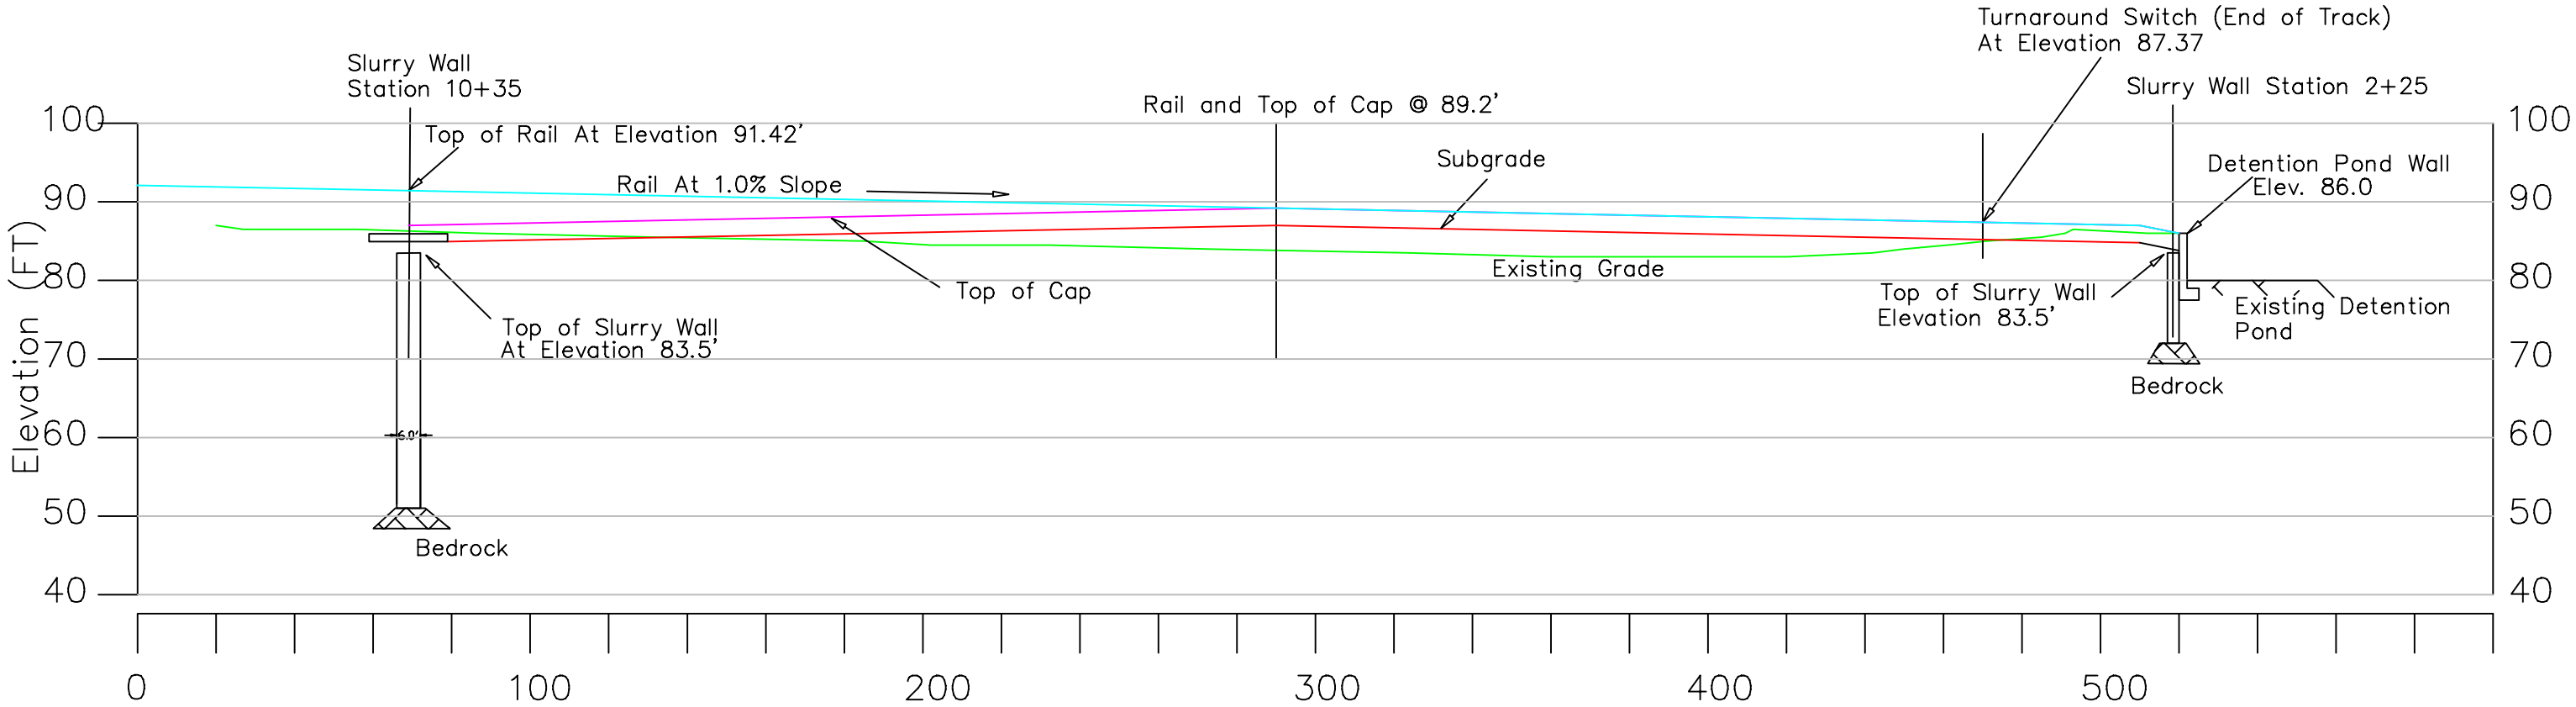

Cross Section A–A'

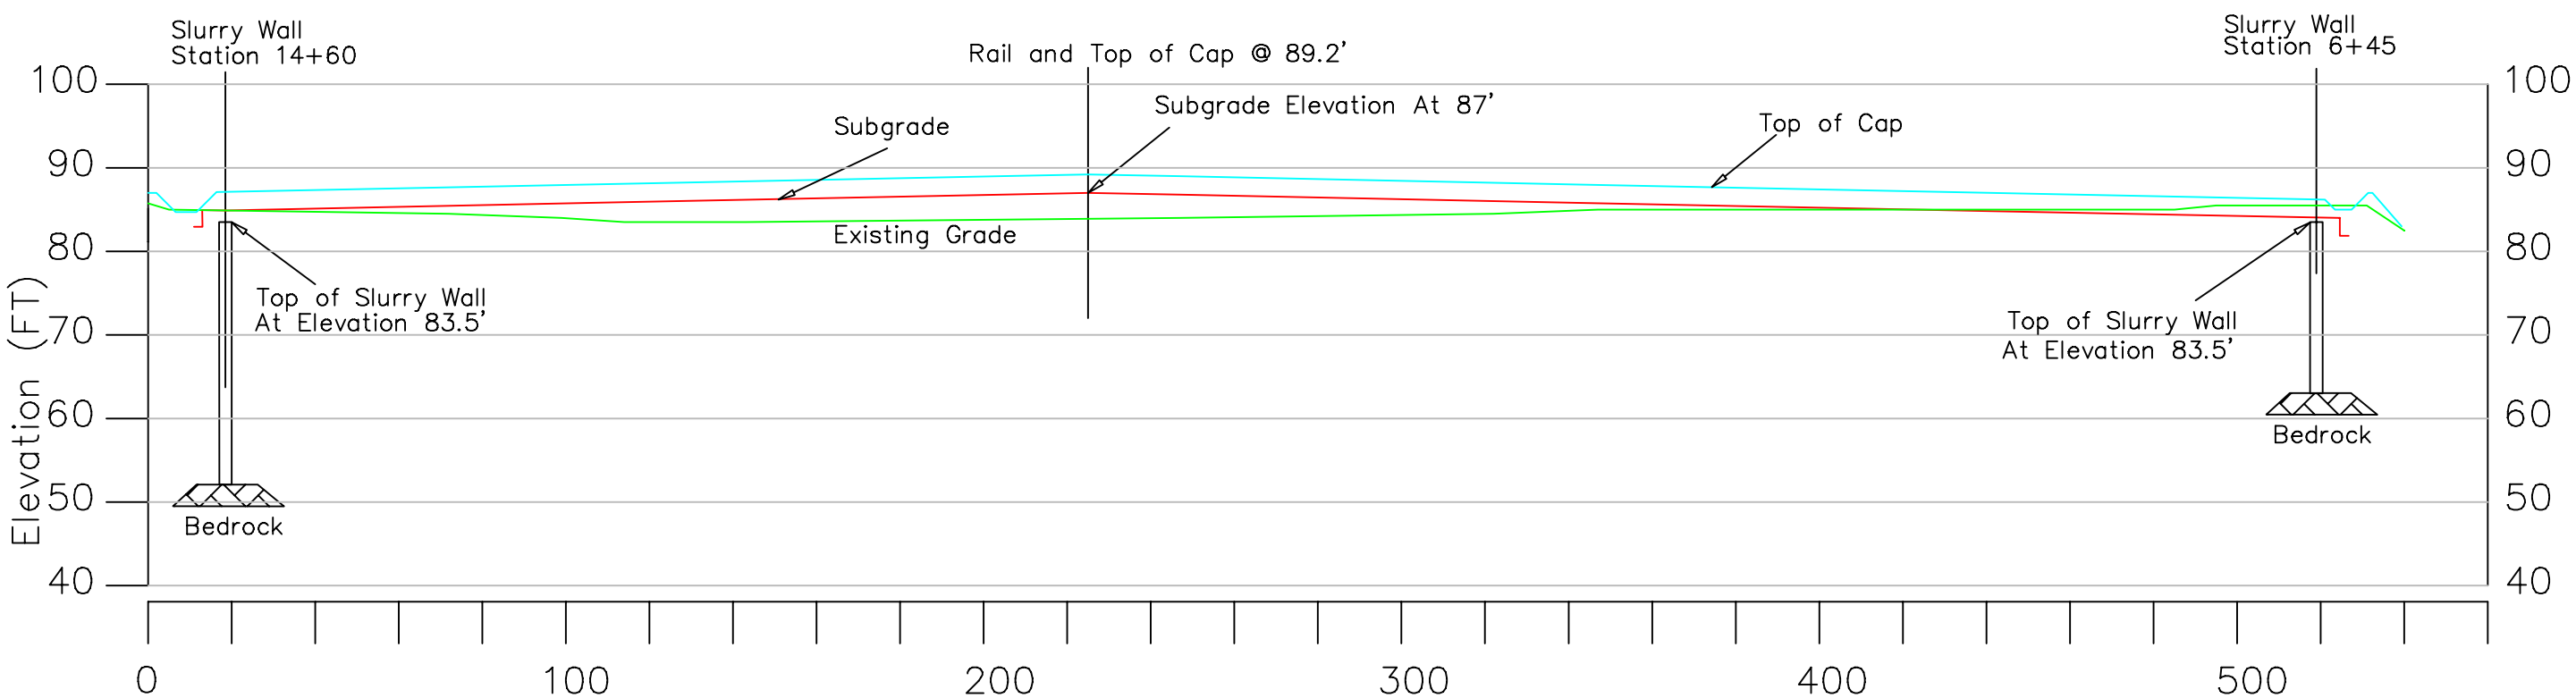

Cross Section B–B'

Legend

- Top of Asphalt
- Top of Cap
- Subgrade
- Existing Grade

General Notes:

Slurry Wall stationing and depth taken from Part 2 of Construction Related RAM Plan, Olin Corporation, Report dated July 24, 2000, prepared by GEI Consultants, Inc.

Topographic survey by Dana F. Perkins, Inc., Tewksbury, MA 2001 and 2003.

NO	DATE	REVISIONS	MADE BY	CHECKED BY

PROJECT TITLE:
NEW ENGLAND TRANSRAIL, LLC
51 Eames Street
Wilmington, MA

SHEET TITLE:
CROSS SECTIONS A AND B

FILE NO.	PROJECT NO.	SCALE	APPROVED BY	CHECKED BY	DRAWN BY	DATE
NET CAP DETAILS.DWG	05-201424	NTS	SG	ND	CS	11-9-04

ECS
Environmental Compliance Services, Inc.
607 North Avenue Suite 11
Wakefield, MA 01880
Phone: 781-246-8897 Fax: 781-246-8950

Sheet
C-6