


Cross Section C–C'

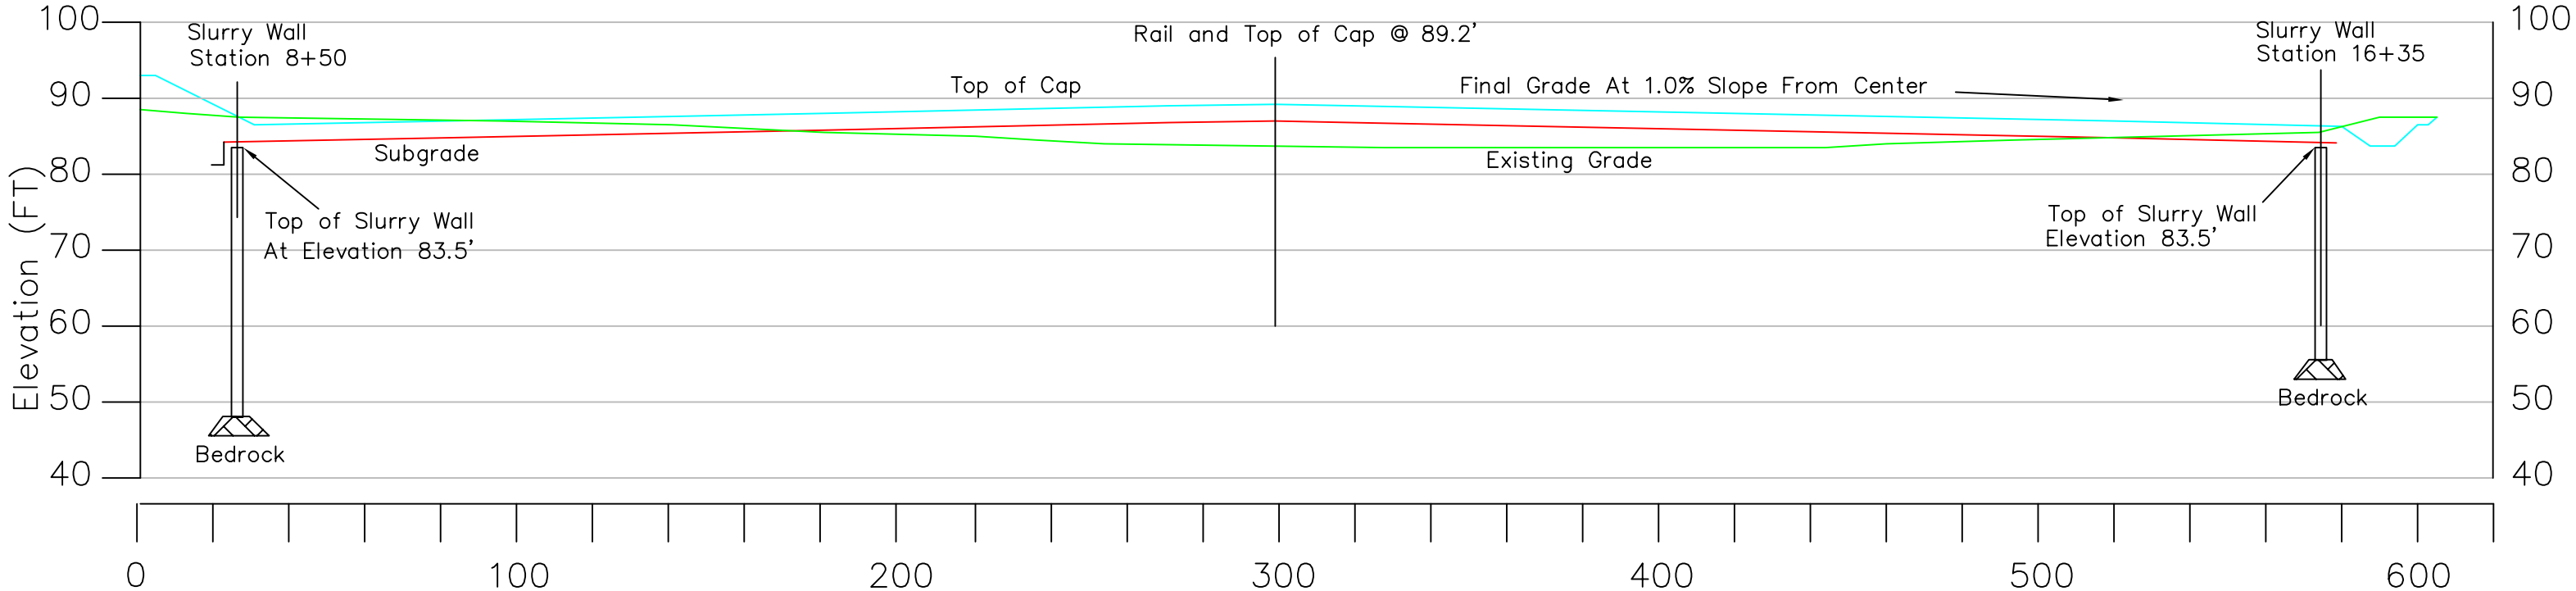


North Ramp
Section D–D'




Section E–E'

Note: Between East and North Access Ramps, Asphalt Extends 2' Vertically Up 3:1 Slope To Elevation 89.0'

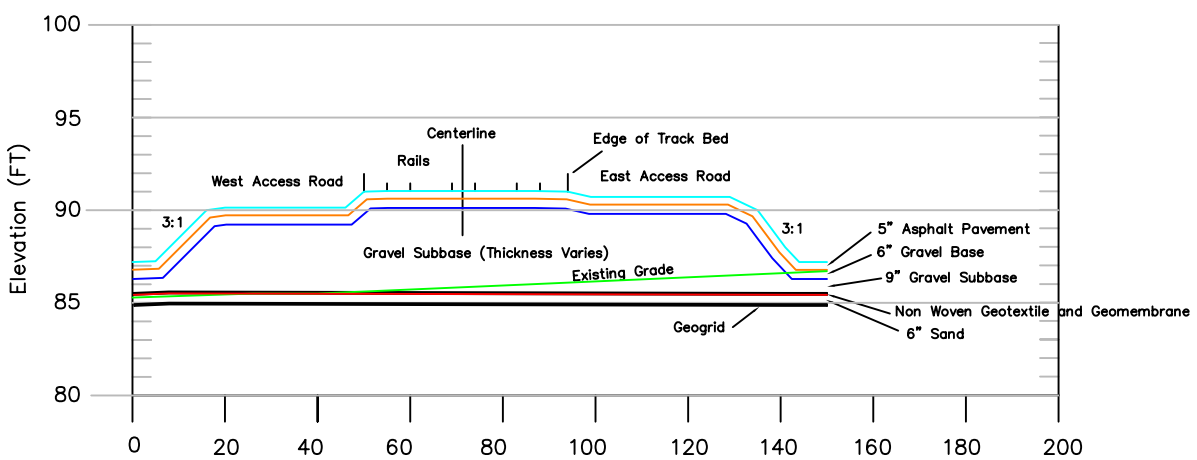


East Ramp
Section F–F'
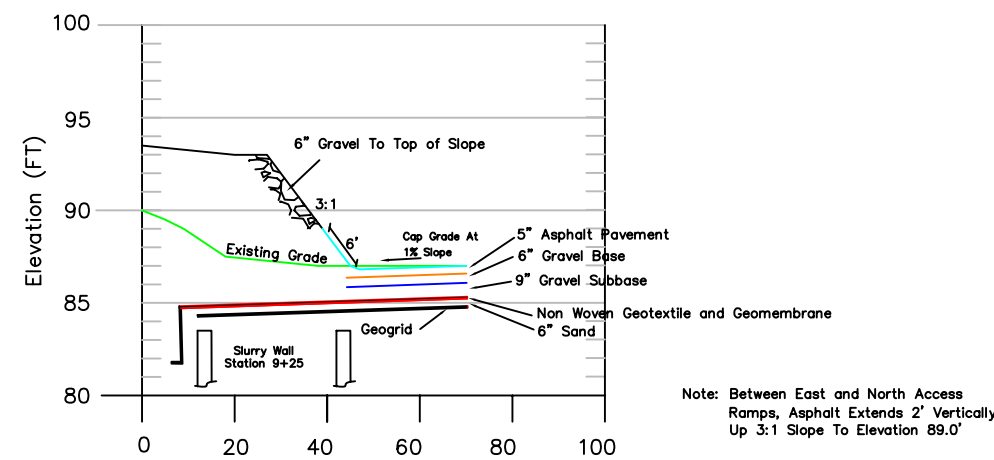
## Legend

- Top of Asphalt
- Top of Cap
- Top of Gravel Base
- Top of Gravel Subbase
- Subgrade
- Existing Grade

**General Notes:**

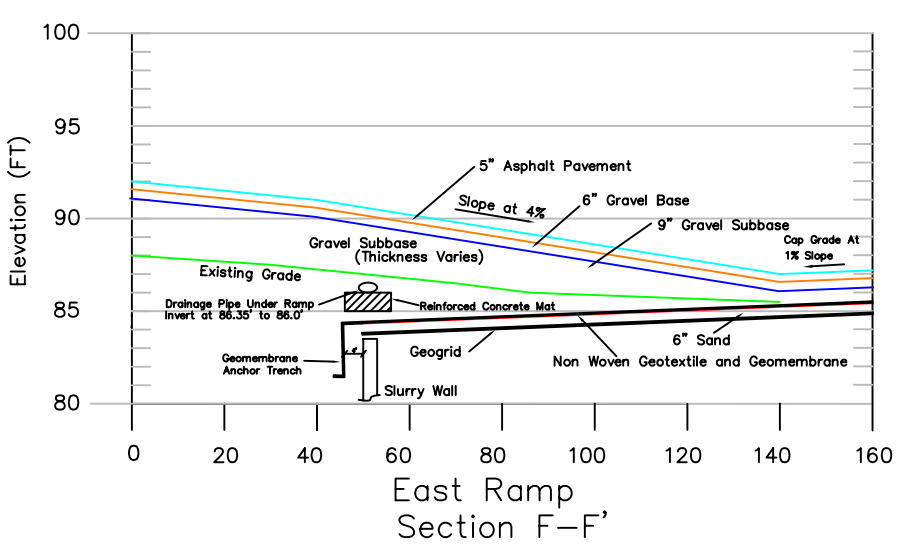All details subject to change by Site Engineer

| NO | DATE | REVISIONS | MADE BY | CHECKED BY |
|---|---|---|---|---|
| | | | | |

PROJECT TITLE:
NEW ENGLAND TRANSRAIL, LLC
51 Eames Street
Wilmington, MA

SHEET TITLE:
CROSS SECTIONS

| FILE NO. | PROJECT NO. | SCALE | APPROVED BY | CHECKED BY | DRAWN BY | DATE |
|---|---|---|---|---|---|---|
| NET CAP DETAILS.DWG | 05-201424 | NTS | SG | ND | CS | 11-9-04 |

ECS
Environmental Compliance Services, Inc.
607 North Avenue Suite 11
Wakefield, MA 01880
Phone: 781-246-8897 Fax: 781-246-8950

Sheet
C-7